DUE TO TECHNOLOGICAL ADVANCEMENTS, THE DATA AND TECHNICAL FEATURES INDICATED IN THE DIAGRAM ARE SUBJECT TO CHANGE AND IN NO WAY CONSTITUTE A CONTRACTUAL CONSTRAINT

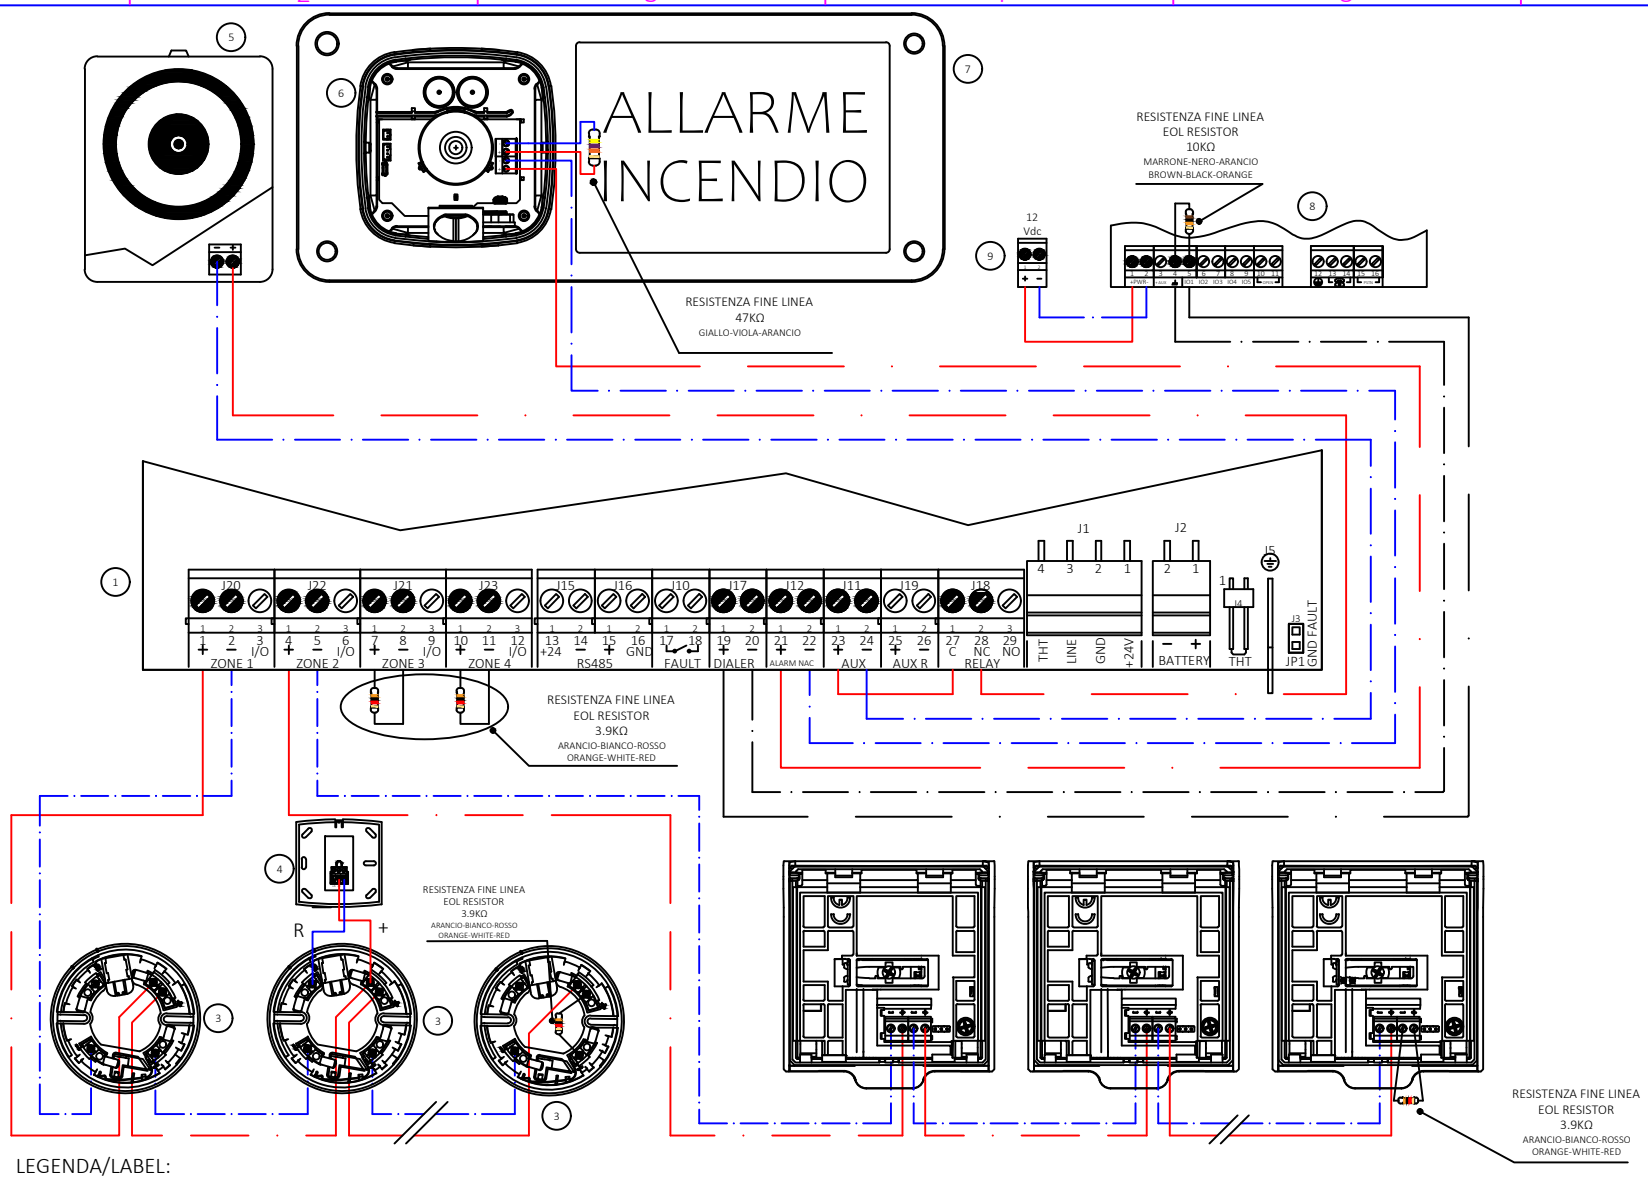

LEGENDA/LABEL:

1. SMARTLINE020-4 CENTRALE CONVENZIONALE / CONVENTIONAL CONTROL PANEL
2. IC0020 PULSANTE MANUALE ALLARME / CONVENTIONAL MANUAL CALL POINT
3. IDX00 RIVELATORE CONVENZIONALE / IRIS CONVENTIONAL DETECTOR
4. IL0010 SPIA RIPETIZIONE / REMOTE INDICATOR
5. DR1900X FERMO ELETTROMAGNETICO / HOLD OPEN ELETROMAGNETS
6. IS20X0 SEGNALATORE OTTICO ACUSTICO / VISUAL AUDIABLE ALARM INDICATOR
7. PLEXI_ES2000 TARGA DI SEGNALAZIONE CON FORO PER SIRENA / SIGNALLING SIGN WITH HOLE FOR SOUNDER INSTALLATION
8. SMARTLINK COMBINATORE TELFONICO / GSM DIALLER
9. ALIMENTAZIONE ESTERNA 12Vdc PER SMARTLINK / SMARTLINK EXTERNAL POWER 12Vdc

inim ELECTRONICS
Http://www.inim.biz

SMARTLINE WIRING

ITD064	REV. 1.0	DATA 01/04/'20

I DATI E LE CARATTERISTICHE TECNICHE RIPORTATE NEL PRESENTE SCHEMA SONO SUSCETTIBILI A CAMBIAMENTI DOVUTI A IMPLEMENTAZIONI TECNOLOGICHE E NON RAPPRESENTANO VINCOLO CONTRATTUALE